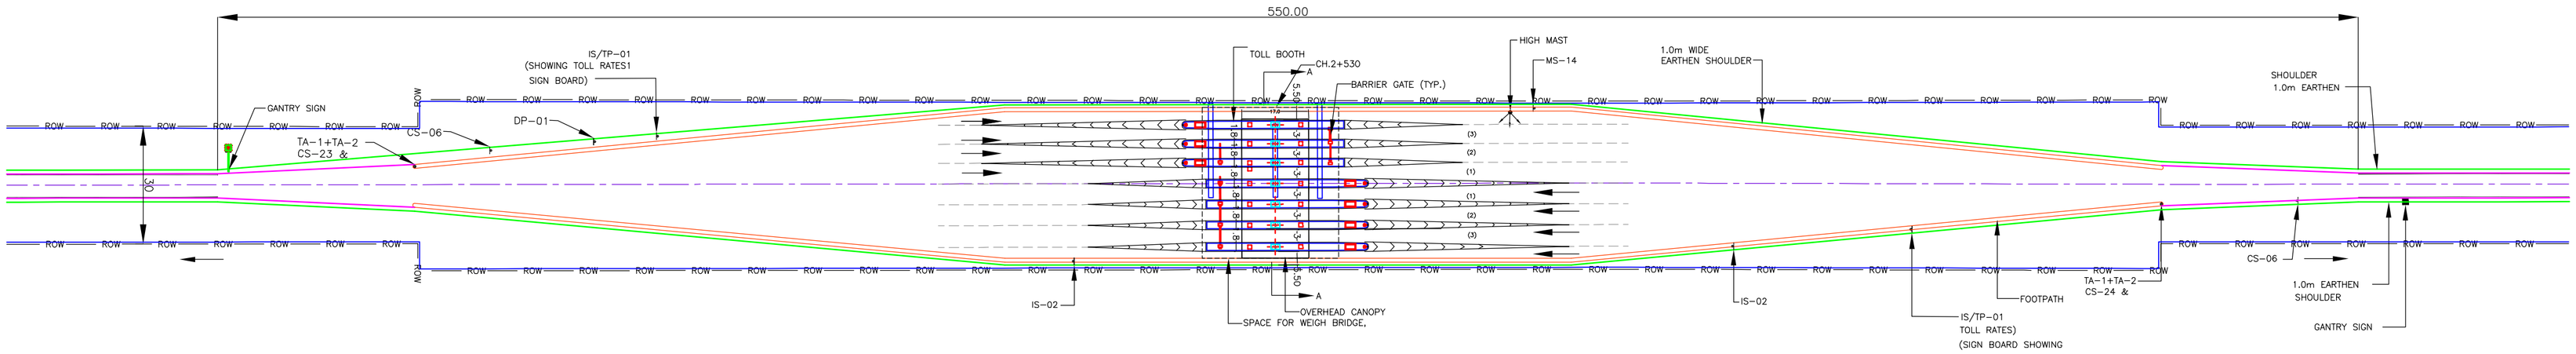

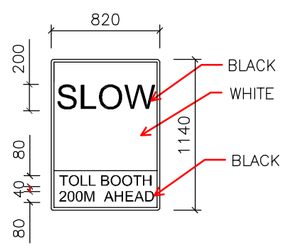

DEFINITION PLATE
SLOW:TOLL BOOTH 200m AHEAD

DP-01

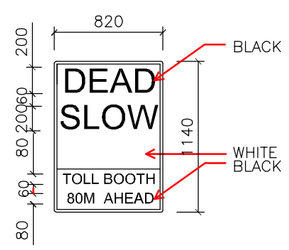

DEFINITION PLATE
SLOW:TOLL BOOTH 80m AHEAD

DP-02

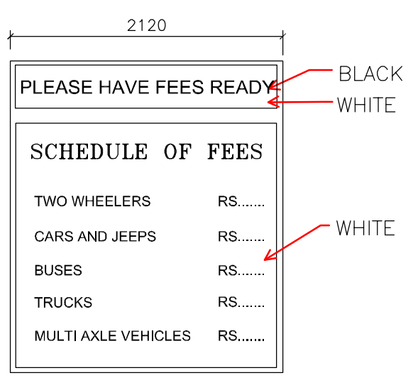

SIGN BOARD SHOWING TOLL RATES

IS/TP 01

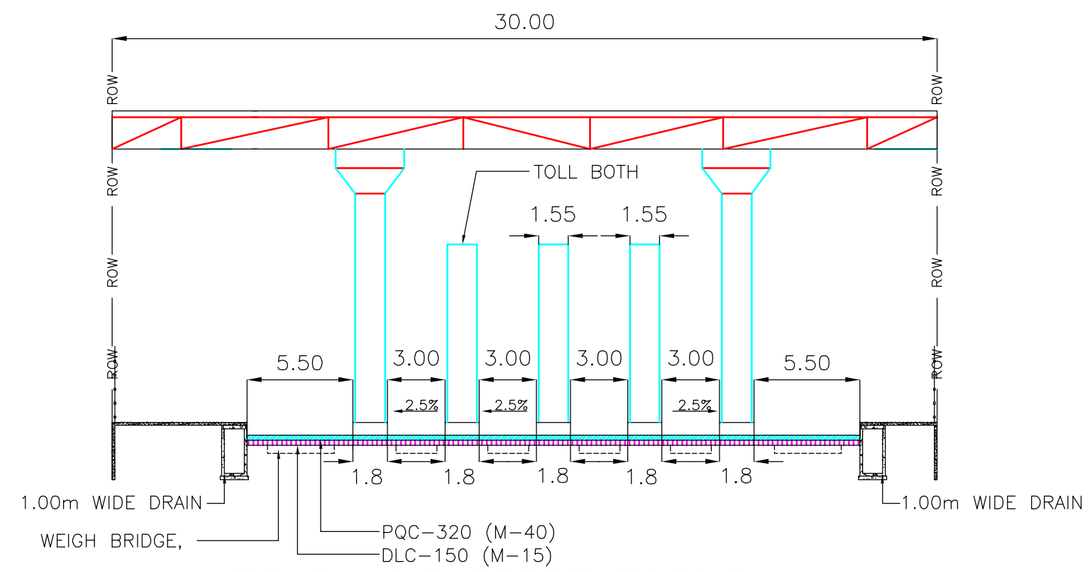

SCHEMATIC CROSS SECTION A-A

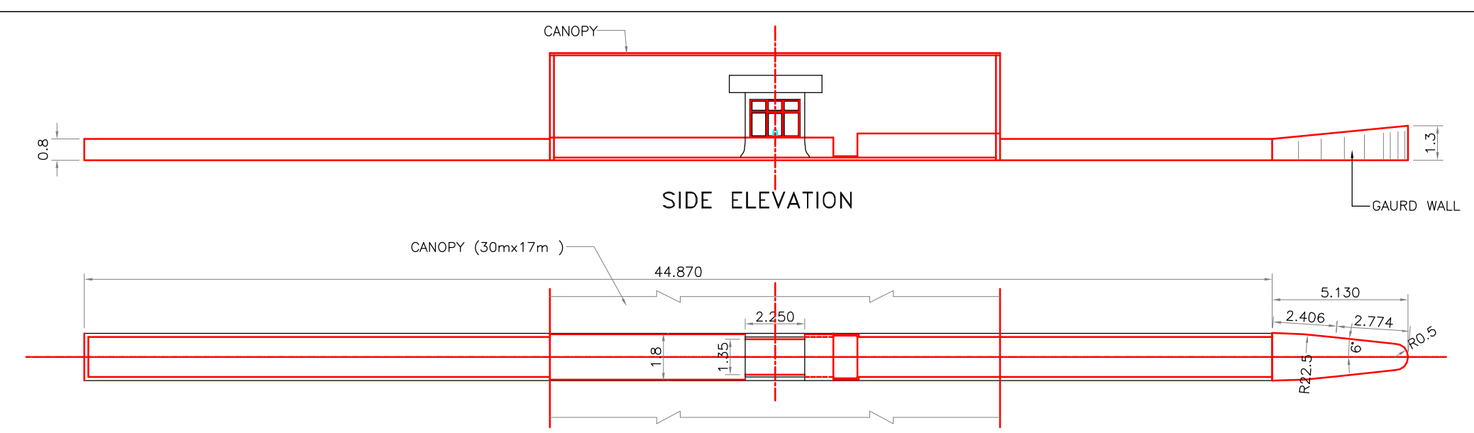

SIDE ELEVATION

PLAN OF TOLL BOOTH ISLAND

NOTES :

THIS DRAWING IS THE SOLE PROPERTY OF SPAN CONSULTANTS Pvt. Ltd. IT IS SUBJECT TO THEIR RECALL AND MUST NOT BE LENT OR COPIED REPRODUCED WITHOUT THEIR WRITTEN PERMISSION NOR USED FOR ANY PURPOSE OTHER THAN, FOR WHICH IT IS ISSUED.

DESIGNED	P. SEN	
DRAWN	WASEEM	
CHECKED	P. SEN	
APPROVED	F.CHAND	
DATE	OCT, 2008	

CLIENT : PUNJAB INFRASTUCTURE DEVELOPMENT BOARD

JOB NO. C-790 | JOB :DPR FOR HIGH LEVEL BRIDGES IN PUNJAB

TITLE : DETAILS OF TOLL PLAZA

SCALE :N.T.S | DRG. NO. SCPL/RH/DPR/ 01 | REV.

SPAN CONSULTANTS PVT. LTD.
SPAN HOUSE, 92-C, GURUDWARA ROAD, MADANGIR, NEW DELHI-110 062, INDIA